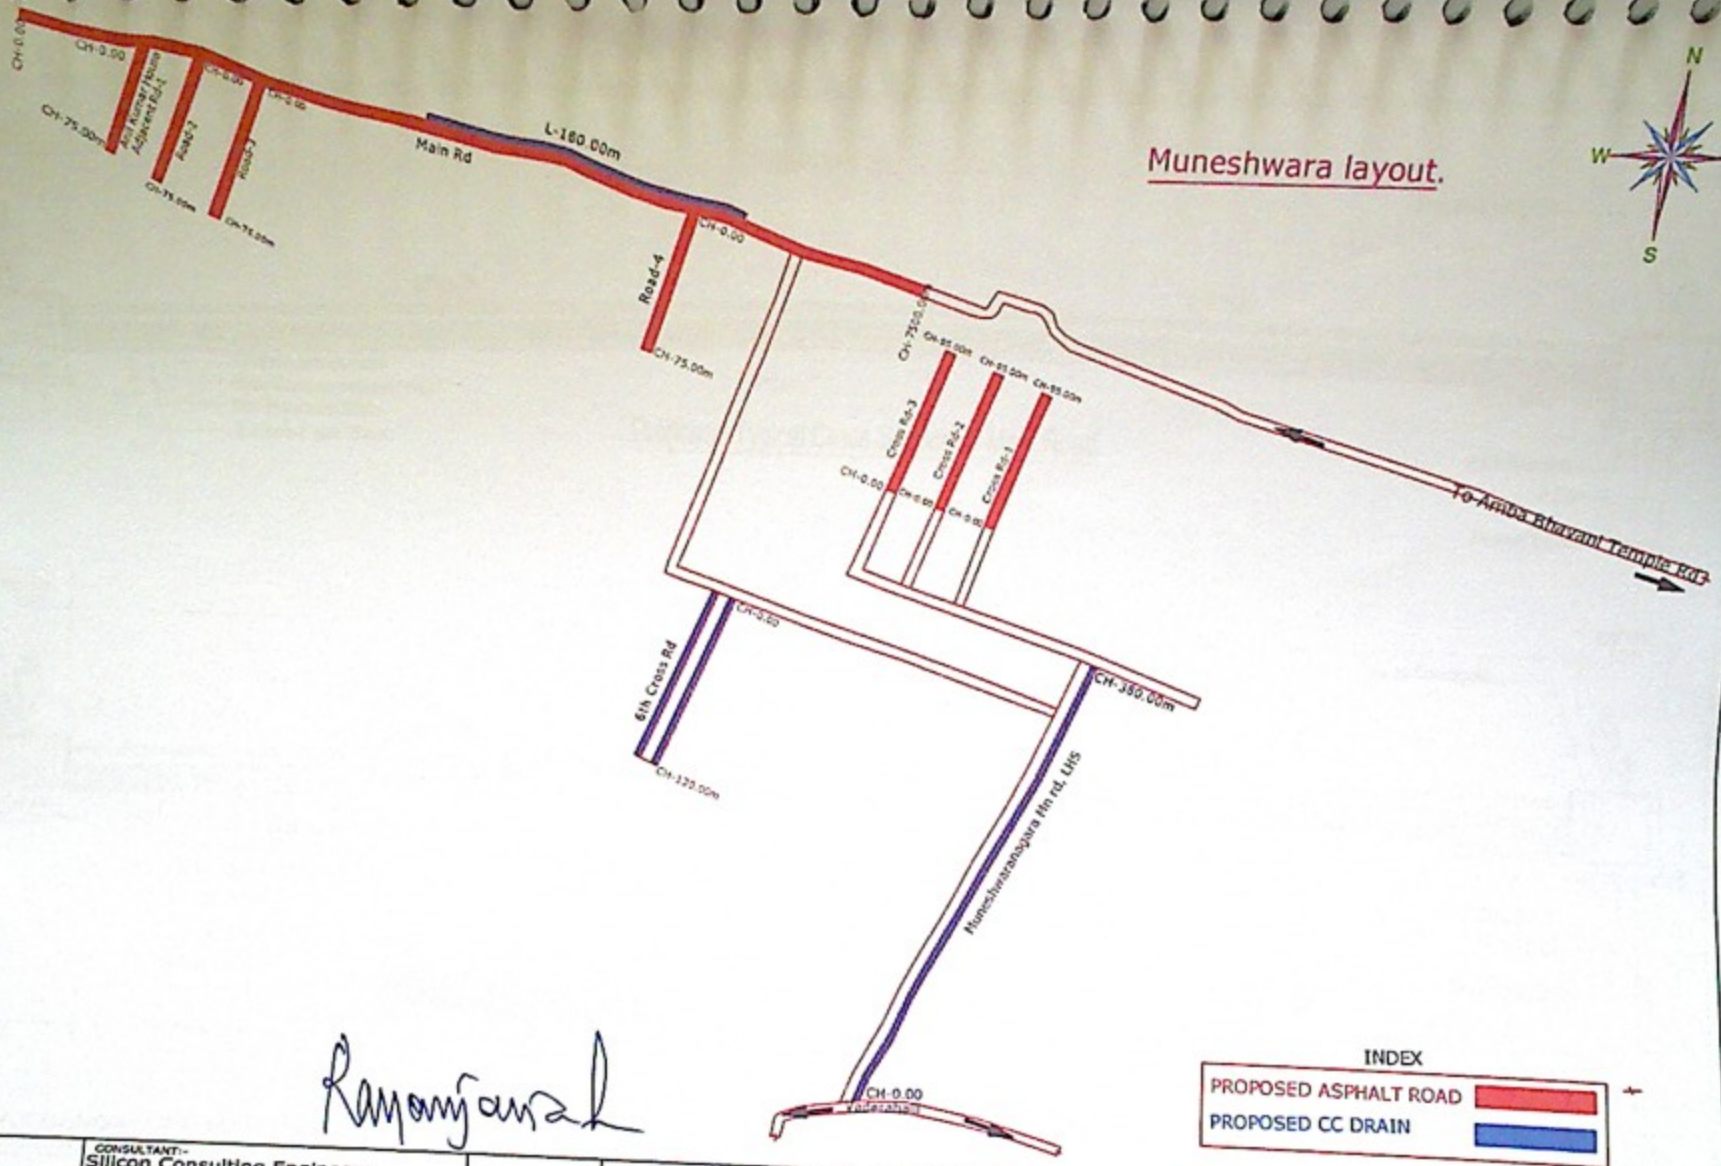
Muneshwara layout.
N
W
E
S
Main Rd
L-180.00m
Road-2
Road-3
Road-4
CH-75.00m
CH-0.00
Cross Rd-3
Cross Rd-2
Cross Rd-1
CH-95.00m
To Amba Bhavani Temple Rd
6th Cross Rd
CH-120.00m
CH-380.00m
Muneshwaranagara Hn rd. UIS
INDEX
PROPOSED ASPHALT ROAD
PROPOSED CC DRAIN
CLIENT:
BRUHAT BANGALORE MAHANAGARA PALIKE
CONSULTANT:-
Silicon Consulting Engineers
#31317, 4th CROSS BEL
2nd STAGE BHARATH NAGAR
BANGALORE 560 091
E-mail: siliconcivilengineers@gmail.com
Consultant
Assistant Engineer
Assistant Executive Engineer
Dwg Title
Improvements To Roads and Drains at Muneshwara layout.
Scale: N.T.S
Date
Dwg no.
Rev. no

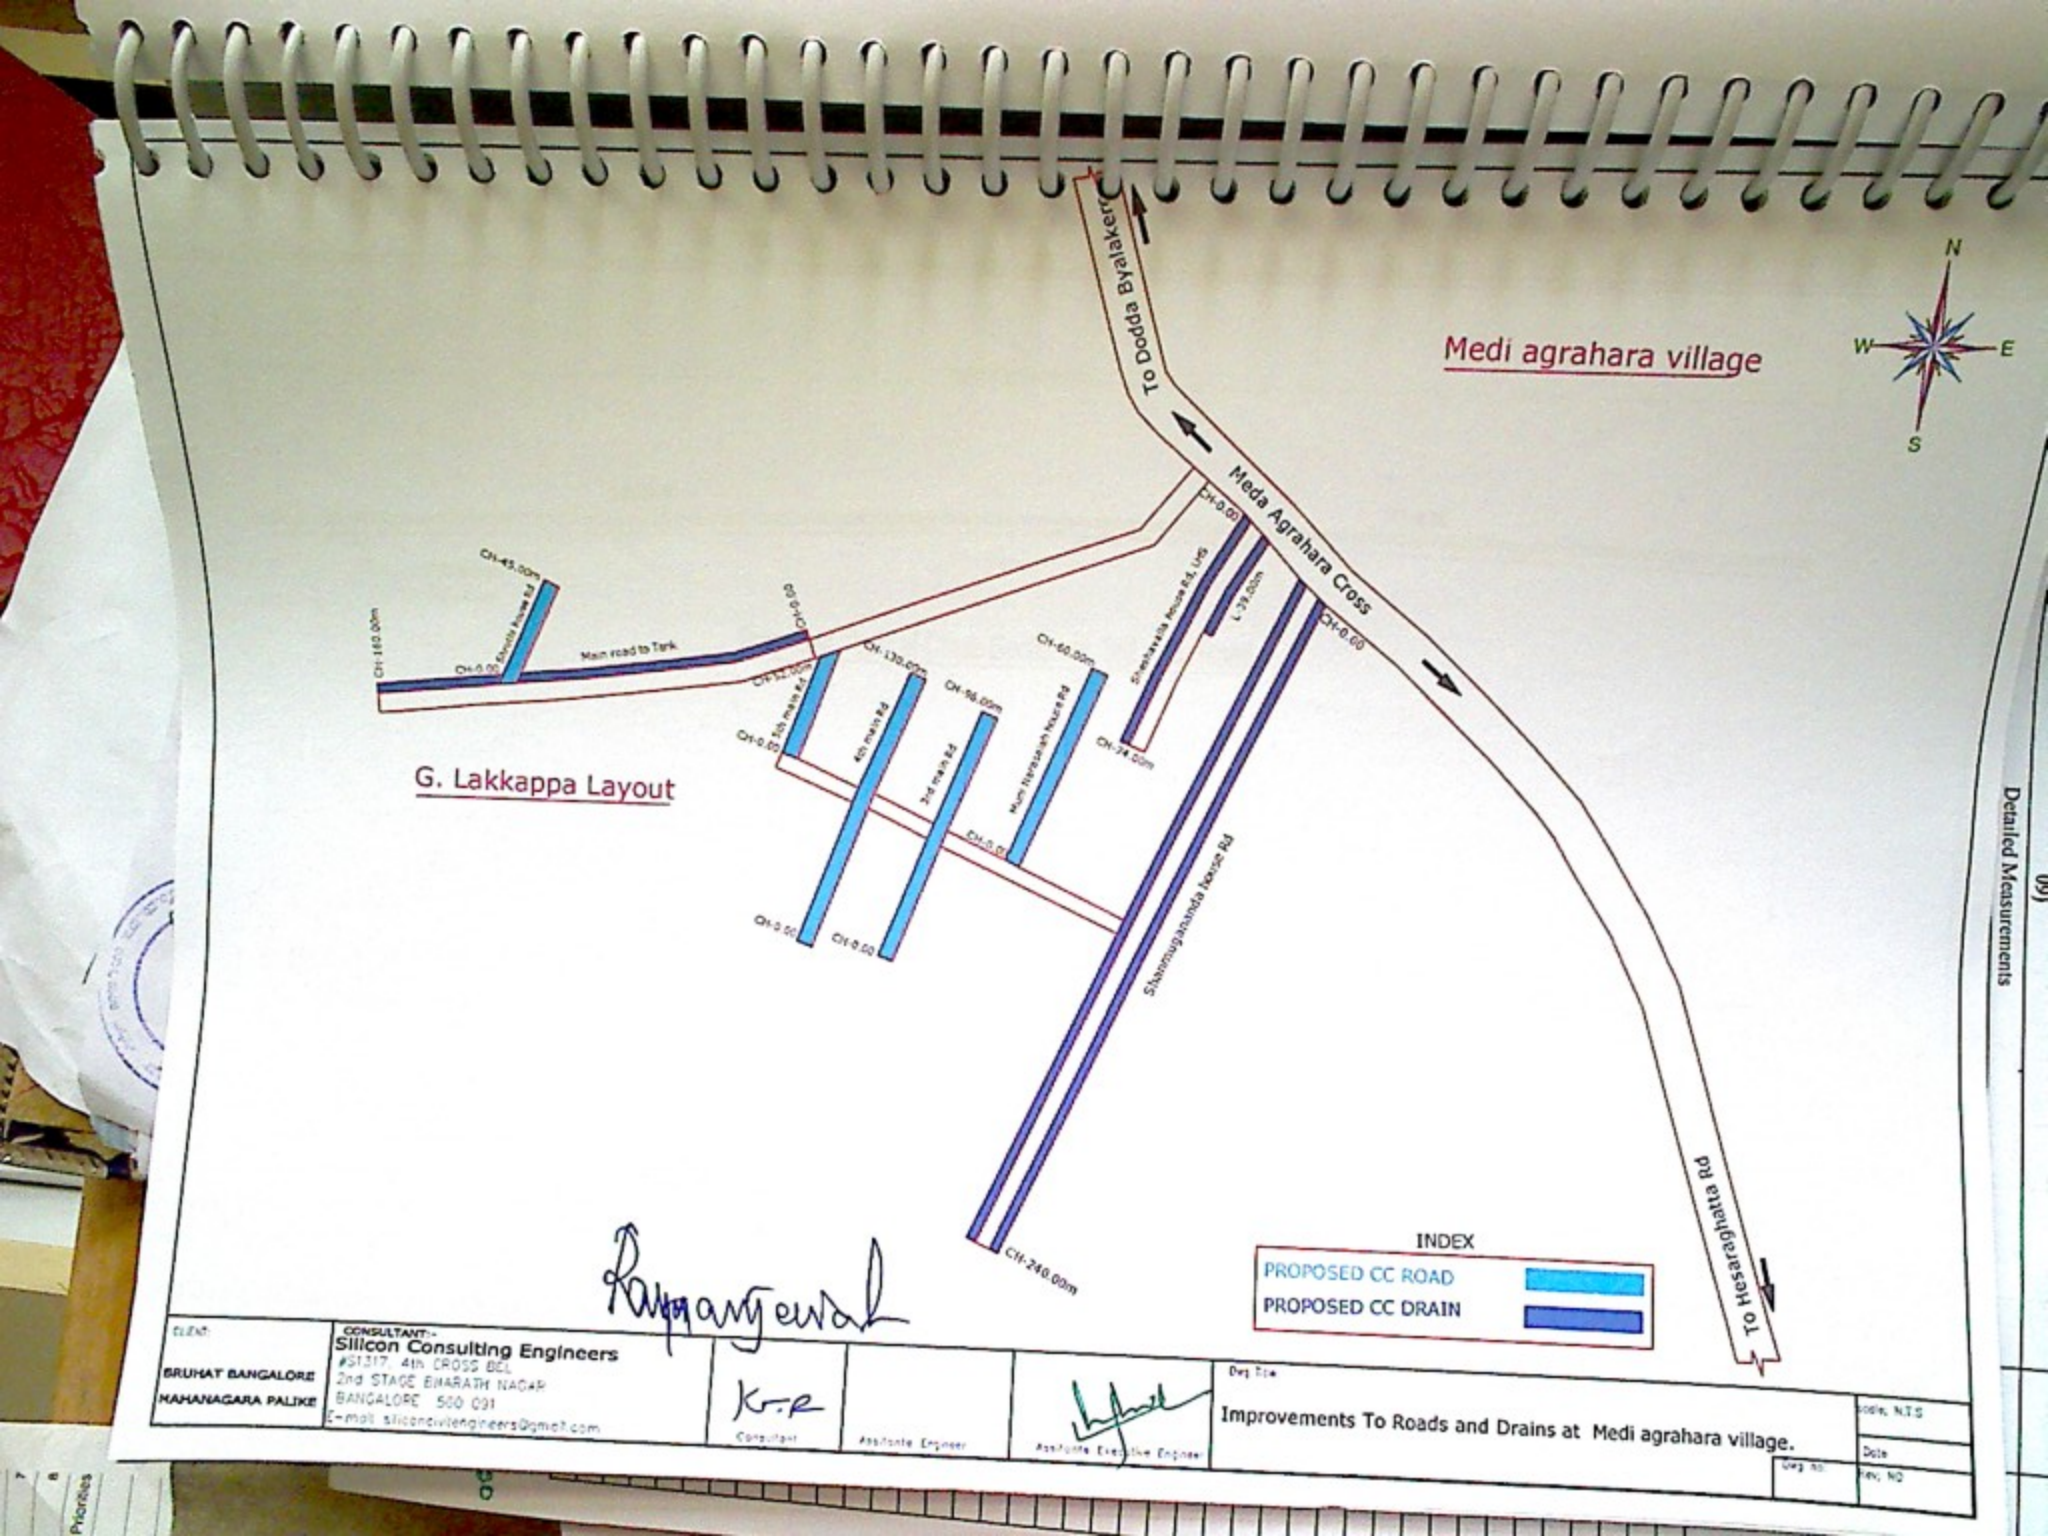
Medi agrahara village
To Dodda Byalakere
Meda Agrahara Cross
N
S
E
W
G. Lakkappa Layout
Main road to Tank
CH-45.00m
CH-0.00
CH-150.00m
CH-0.00
CH-130.00m
CH-0.00
CH-16.00m
CH-0.00
CH-60.00m
CH-34.00m
CH-0.00
CH-0.00
CH-240.00m
To Hesaraghatta Rd
INDEX
PROPOSED CC ROAD
PROPOSED CC DRAIN
CONSULTANT:-
Silicon Consulting Engineers
#S1317, 4th CROSS BEL
2nd STAGE BHARATH NAGAR
BANGALORE 560 091
E-mail: siliconcivilengineers@gmail.com
CLIENT:
BRUHAT BANGALORE
MAHANAGARA PALIKE
Consultant
Assistant Engineer
Assistant Executive Engineer
Dwg Title
Improvements To Roads and Drains at Medi agrahara village.
Scale, N.T.S
Date
Dwg No:
Rev. No
Detailed Measurements

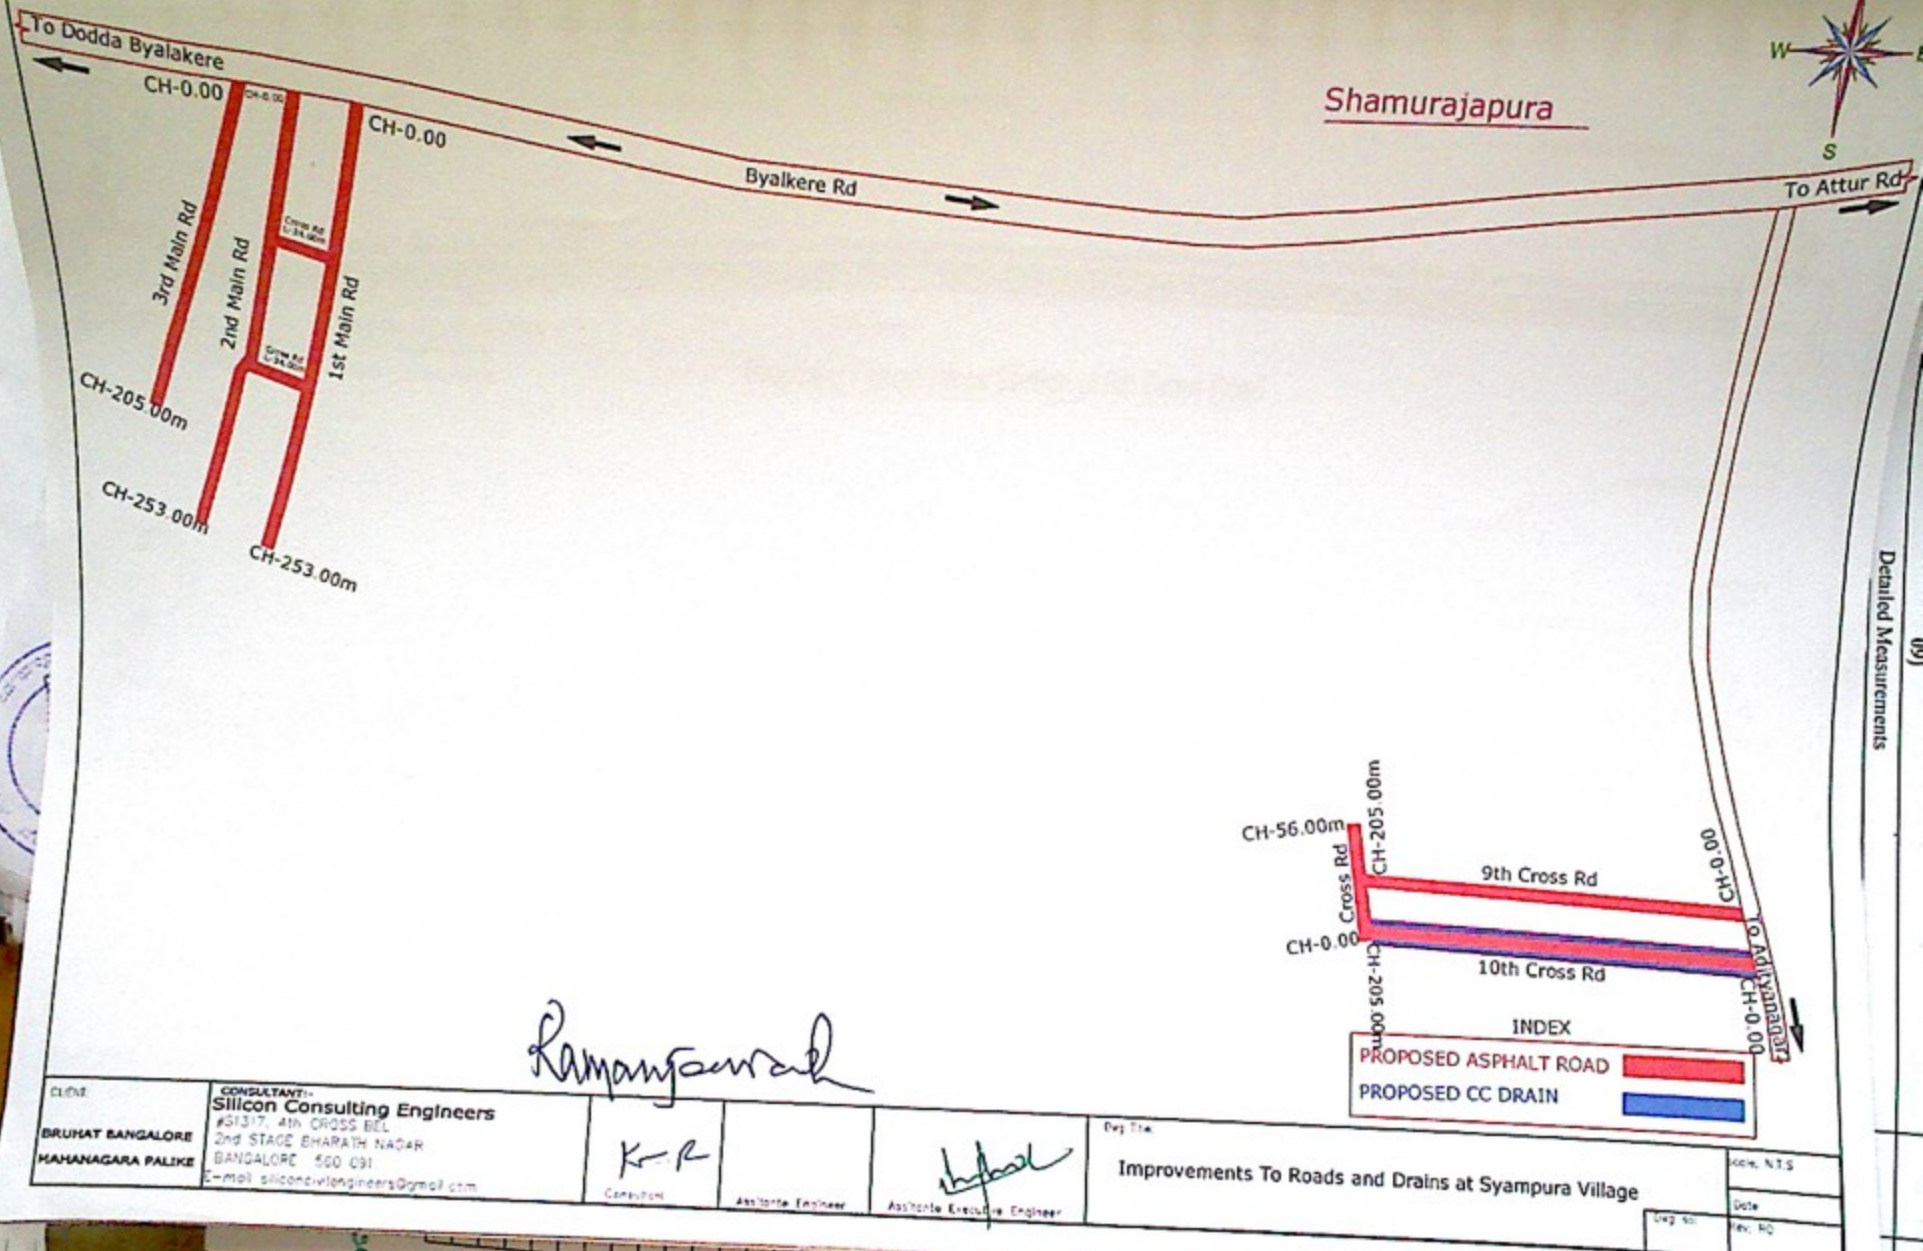
To Dodda Byalakere
CH-0.00
CH-0.00
Byalkere Rd
To Attur Rd
Shamurajapura
3rd Main Rd
2nd Main Rd
1st Main Rd
CH-205.00m
CH-253.00m
CH-253.00m
W
S
CH-56.00m
CH-205.00m
Cross Rd
9th Cross Rd
CH-0.00
CH-0.00
CH-205.00m
10th Cross Rd
To Adityanagar
CH-0.00
INDEX
PROPOSED ASPHALT ROAD
PROPOSED CC DRAIN
Detailed Measurements
CLIENT:
BRUHAT BANGALORE MAHANAGARA PALIKE
CONSULTANT:-
Silicon Consulting Engineers
#S1317, 4th CROSS BEL
2nd STAGE BHARATH NAGAR
BANGALORE 560 091
E-mail: siliconcivilengineers@gmail.com
Computed
Assistant Engineer
Assistant Executive Engineer
Dwg Title
Improvements To Roads and Drains at Syampura Village
Scale: N.T.S
Date
Dwg. No:
Rev. No

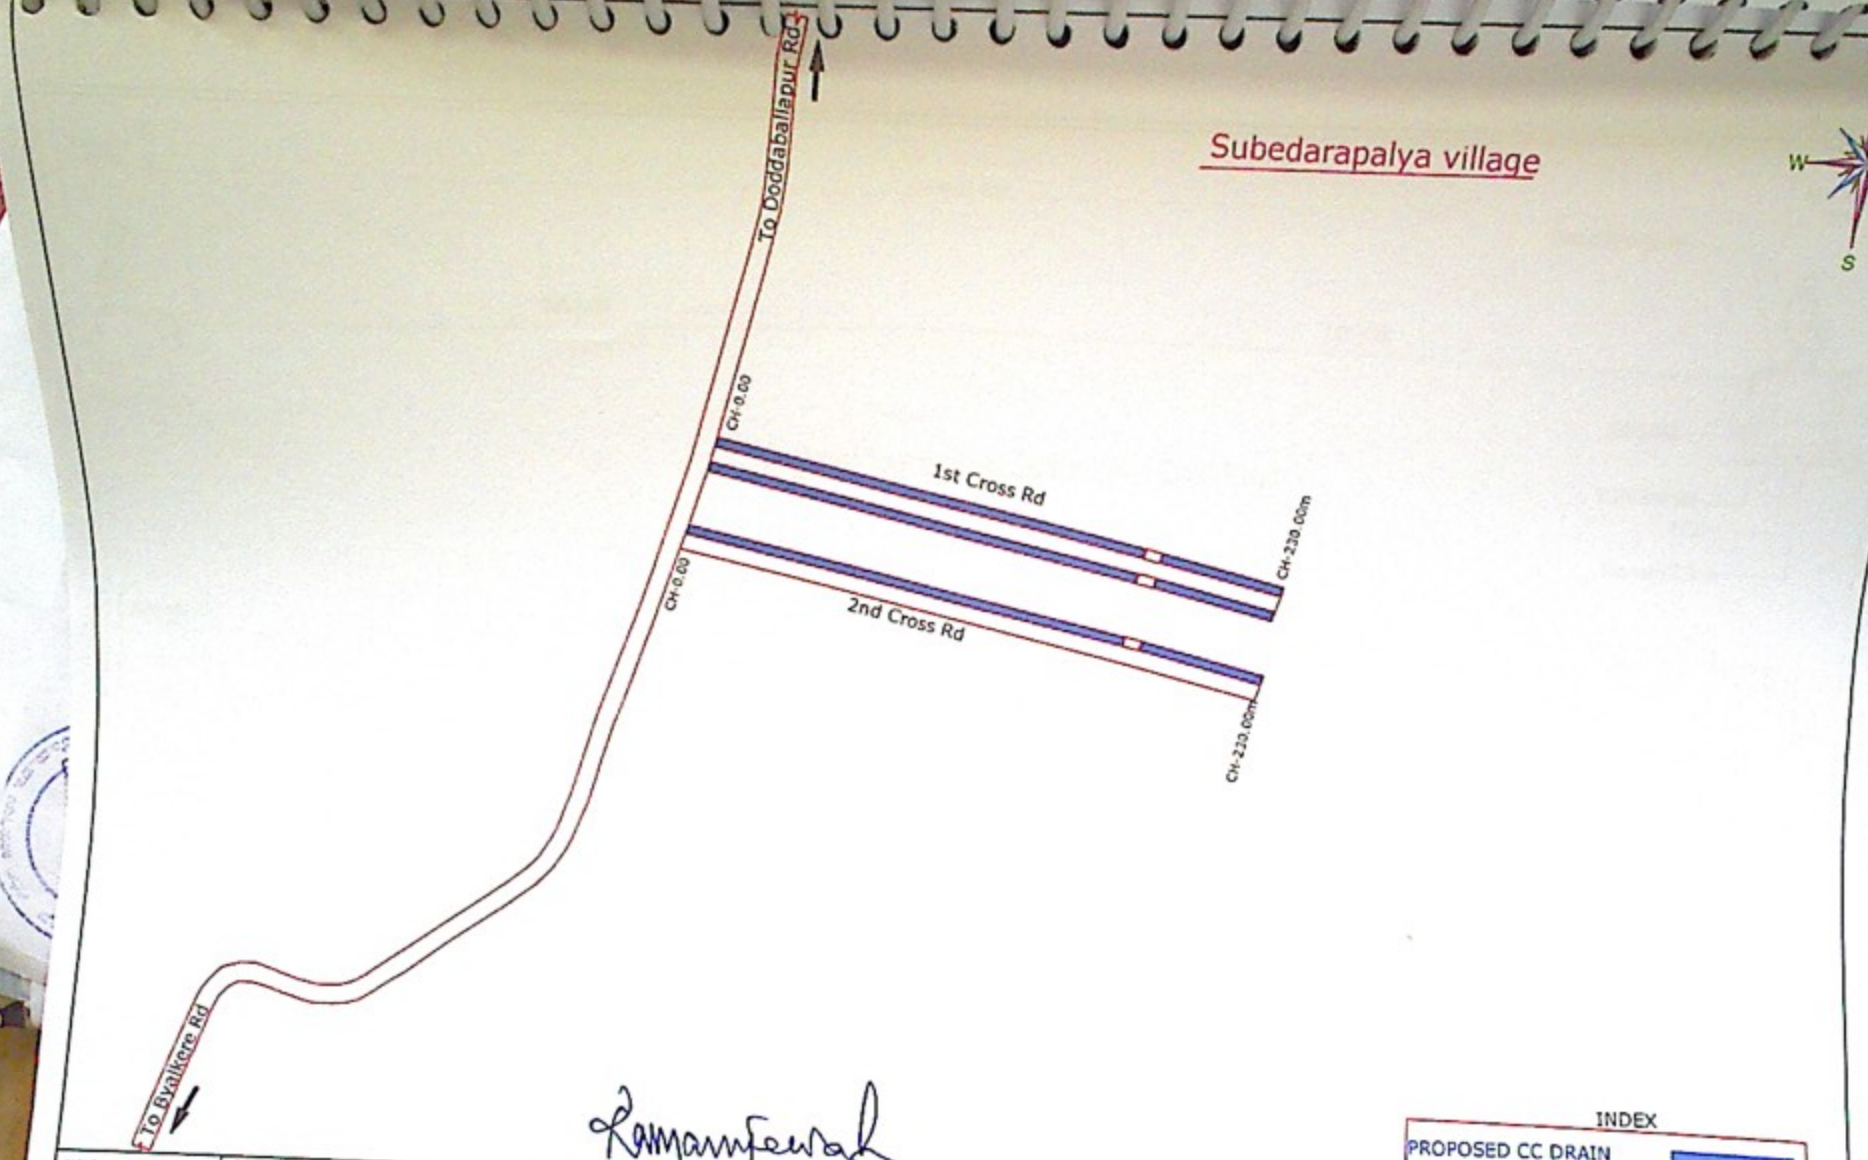

INDEX

PROPOSED CC DRAIN

CLIENT:
BRUHAT BANGALORE MAHANAGARA PALIKE

CONSULTANT:-
Silicon Consulting Engineers
#91317, 4th CROSS BEL
2nd STAGE BHARATH NAGAR
BANGALORE 560 091
Email:siliconcivilengineers@gmail.com

Consultant | Assistant Engineer | Assistant Executive Engineer

Improvements To Roads and Drains at Subedarapalya village

Scale: NTS
Date
Dwg No.

Detailed Measurements

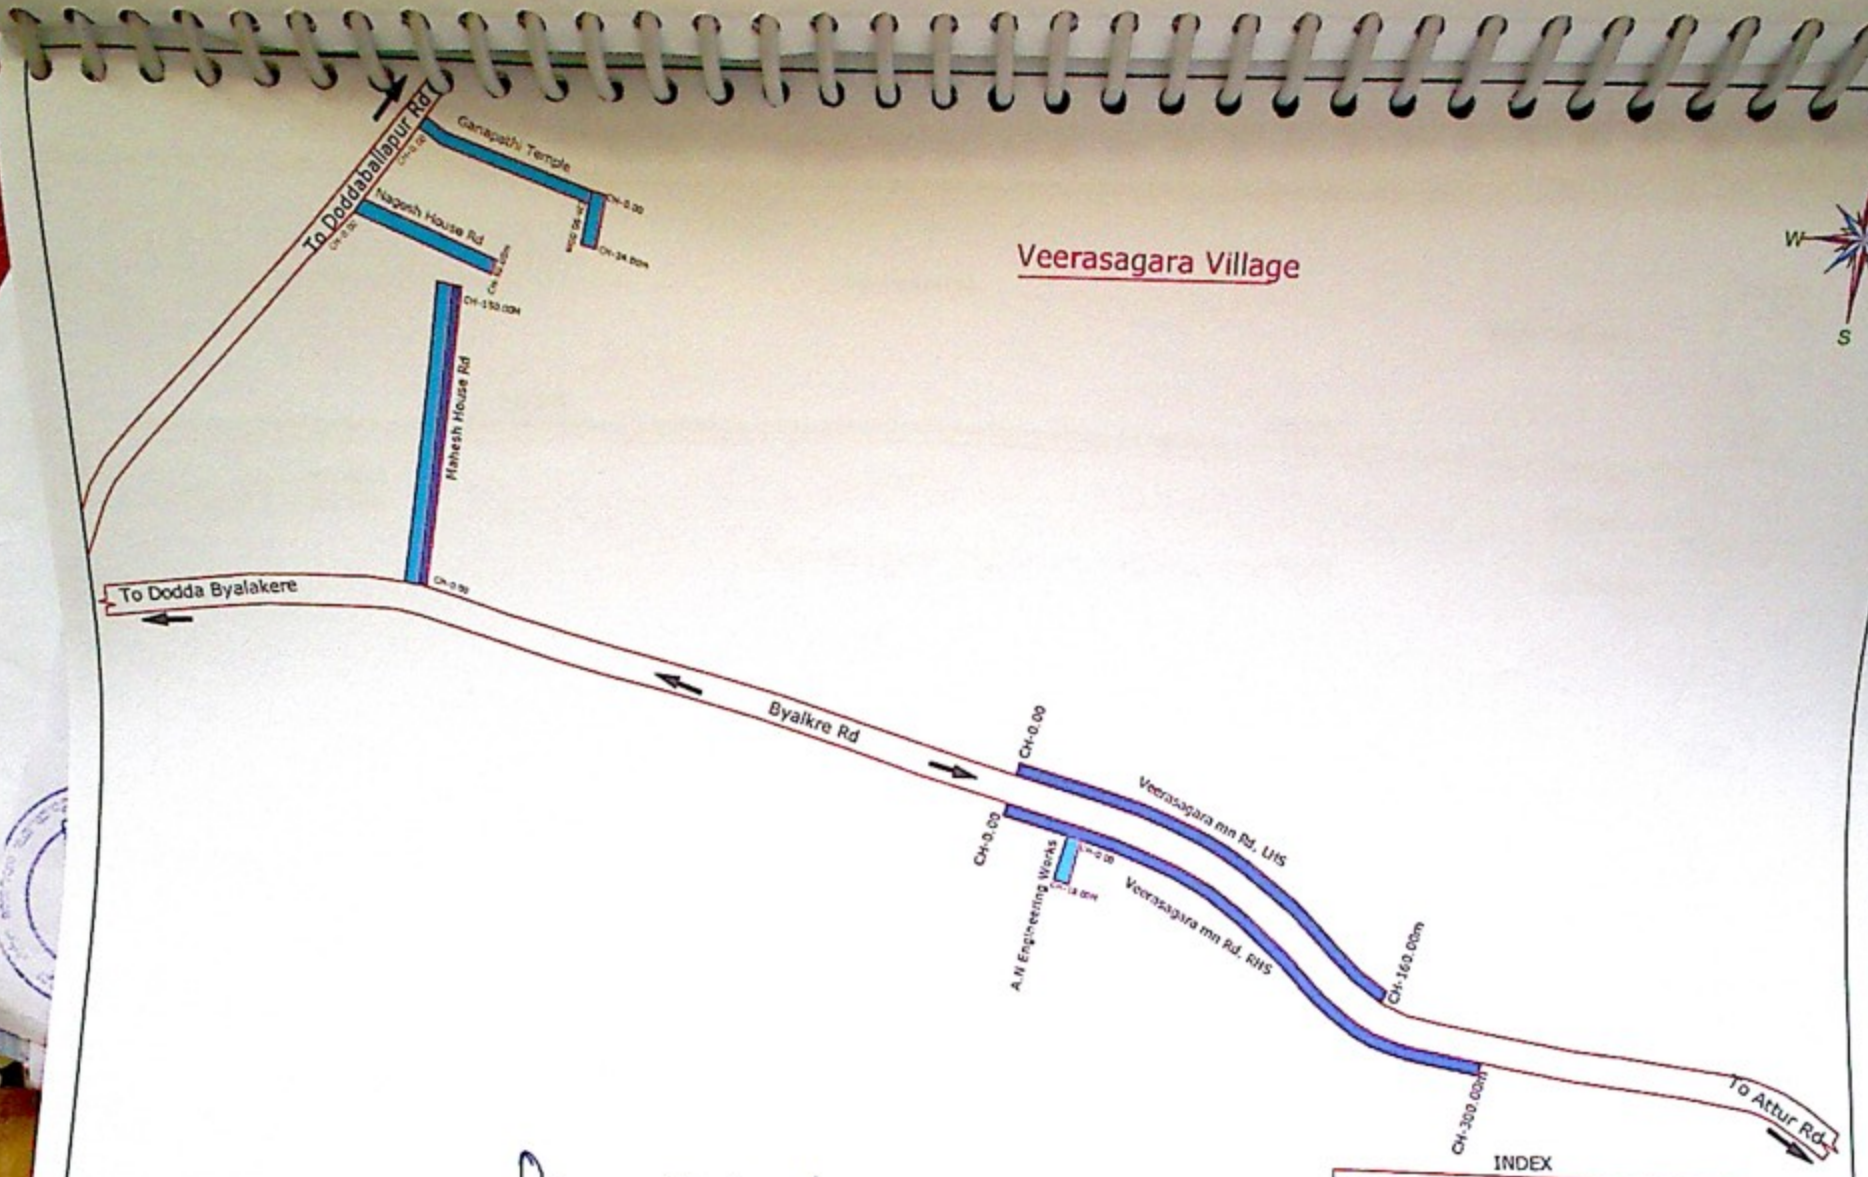
Veerasagara Village
To Doddaballapur Rd
Ganapathi Temple
Nagesh House Rd
Mahesh House Rd
To Dodda Byalakere
Byalkre Rd
Veerasagara mn Rd. LHS
Veerasagara mn Rd. RHS
A.H Engineering Works
CH-0.00
CH-160.00m
CH-300.00m
To Attur Rd
N
S
W
INDEX
PROPOSED CC ROAD
PROPOSED CC DRAIN
CLIENT
BRUHAT BANGALORE MAHANAGARA PALIKE
CONSULTANT:-
Silicon Consulting Engineers
#91317, 4th CROSS EEL
2nd STAGE, BHARATH NAGAR
BANGALORE 560 091
E-mail: siliconcivilengineers@gmail.com
Consultant
Assistant Engineer
Assistant Executive Engineer
Dwg Title
Improvements To Roads and Drains at Veerasagara Village
Scale: N.T.S
Date
Dwg No.
Rev. NO
Detailed Measurements